



 


LEGEND:

	MIXED TRAFFIC (NO BUS LANES)		TREES REMOVED		PROPOSED STATION AREA		EXISTING TRAFFIC SIGNAL
			TREES TO REMAIN		METRO RAPID BRT BUS		

CONCEPTUAL PLANS
PROJECT DESIGN IS PRELIMINARY
AND SUBJECT TO CHANGE
DO NOT USE FOR CONSTRUCTION

 

 

LEGEND:


	MIXED TRAFFIC (NO BUS LANES)		TREES REMOVED		PROPOSED STATION AREA		EXISTING TRAFFIC SIGNAL
	TREES TO REMAIN		METRO RAPID BRT BUS				



CONCEPTUAL PLANS
PROJECT DESIGN IS PRELIMINARY
AND SUBJECT TO CHANGE
DO NOT USE FOR CONSTRUCTION



wsp
WSP USA, Inc.
312 Elm Street
Suite 200
Cincinnati, OH 45202

READING ROAD

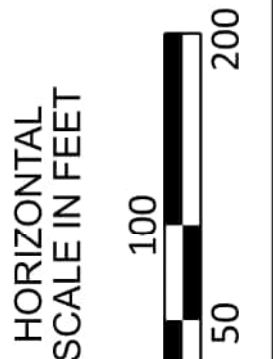

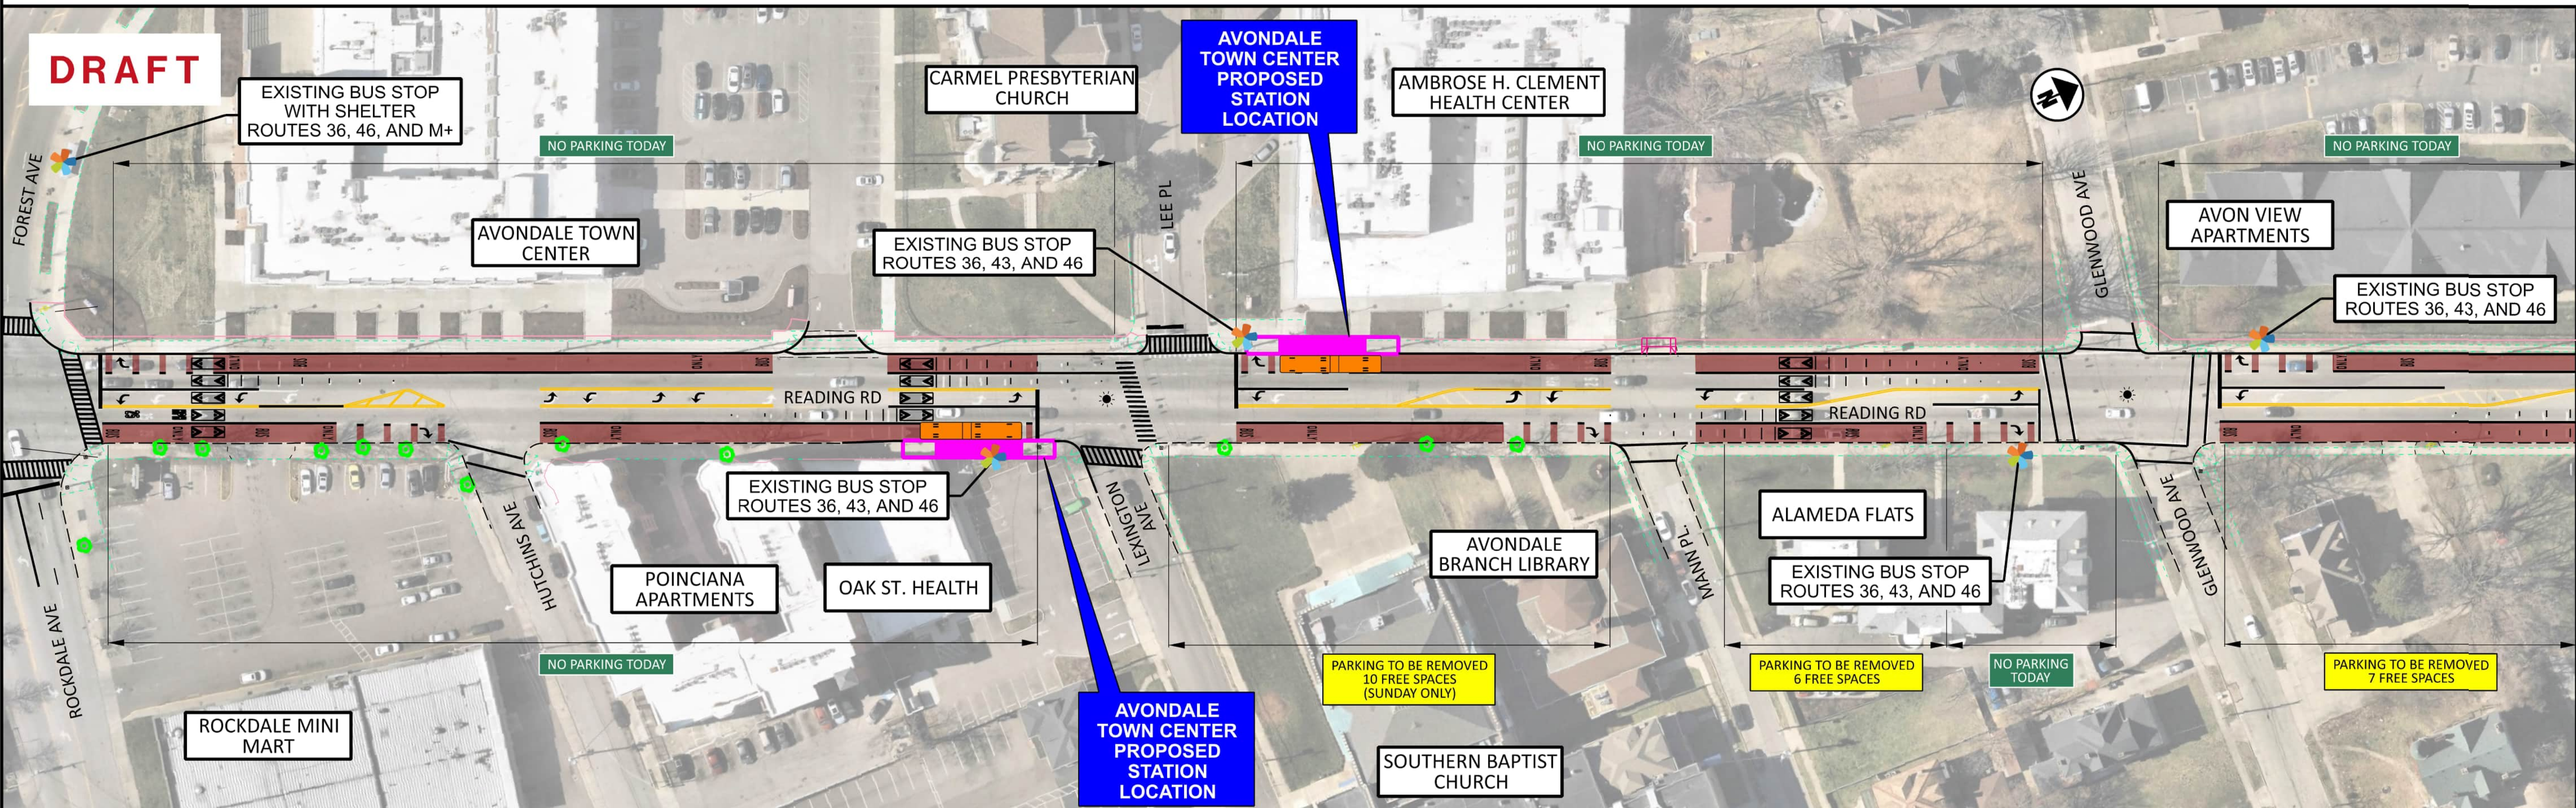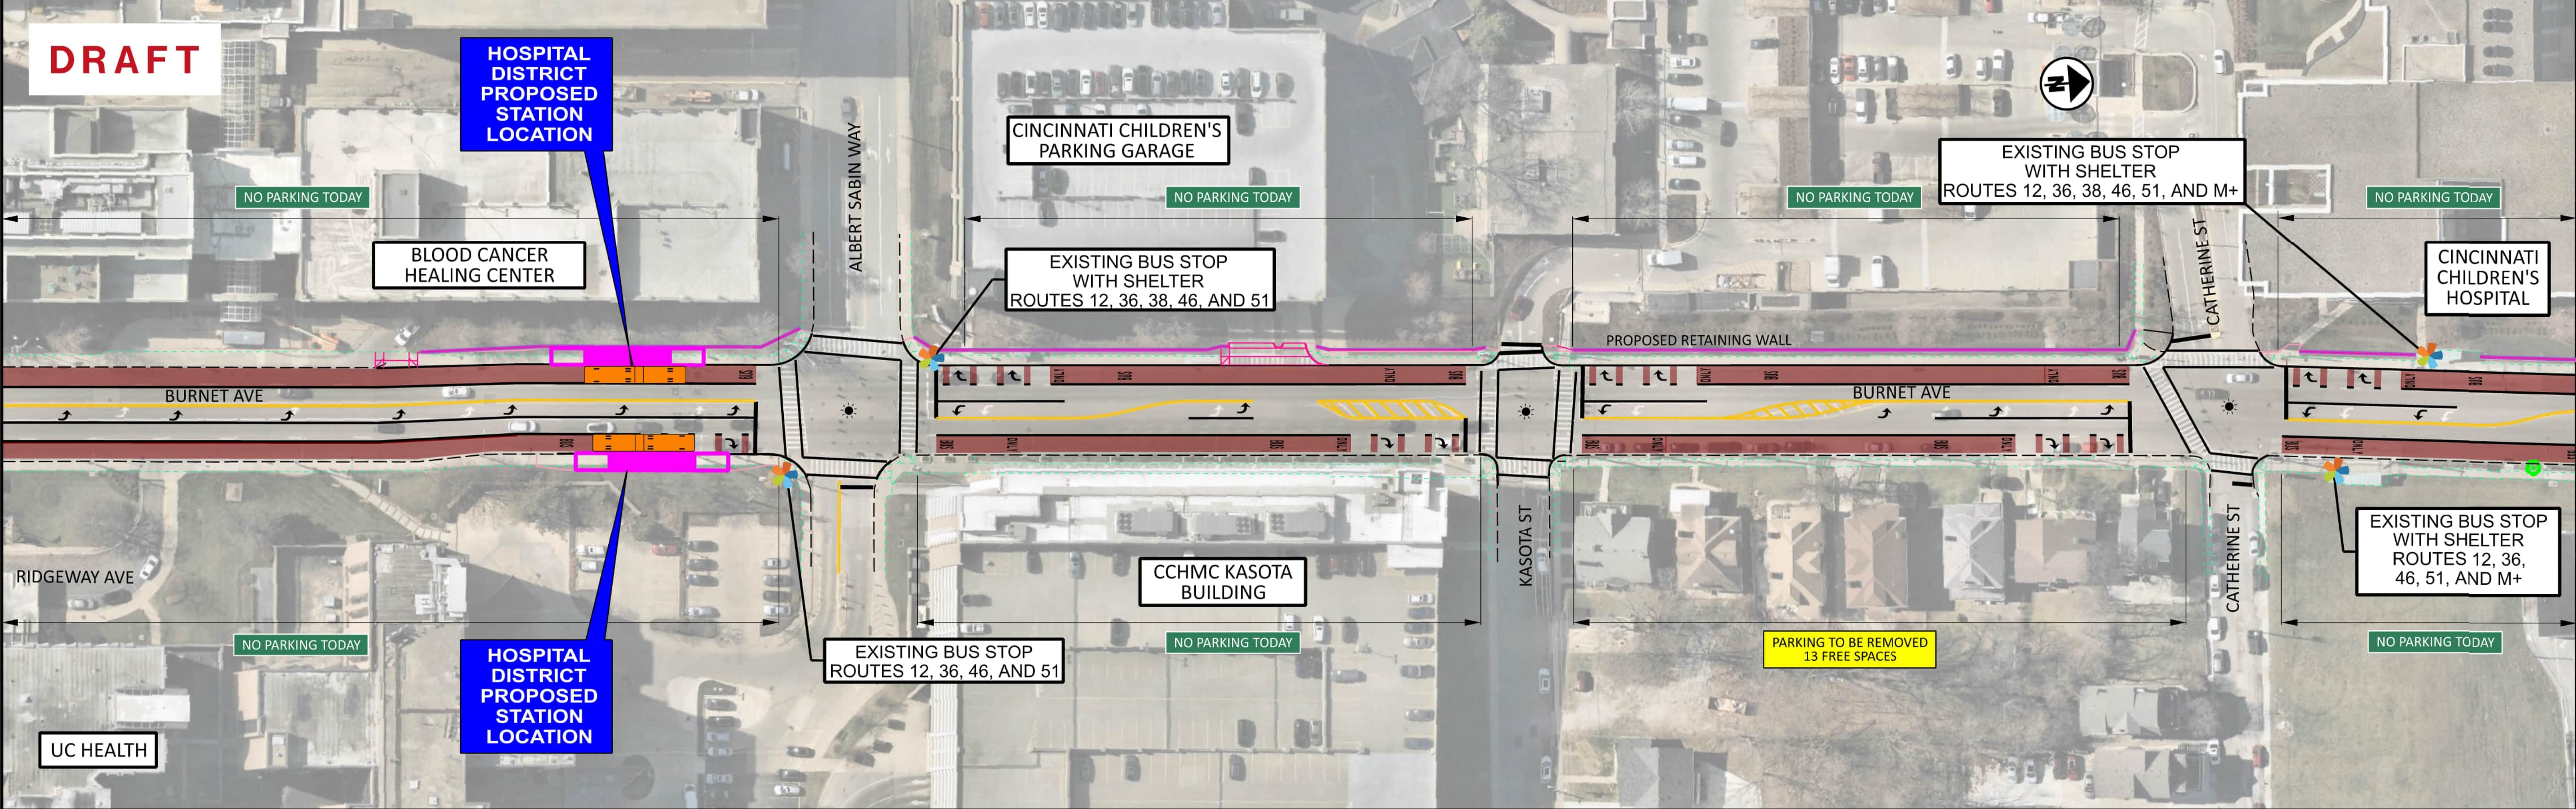

- LEGEND:
- TREES REMOVED
 - TREES TO REMAIN
 - PROPOSED STATION AREA
 - METRO RAPID BRT BUS
 - EXISTING TRAFFIC SIGNAL

CONCEPTUAL PLANS
PROJECT DESIGN IS PRELIMINARY
AND SUBJECT TO CHANGE
DO NOT USE FOR CONSTRUCTION




DESIGN AGENCY
wsp
WSP USA, Inc.
312 Elm Street,
Suite 2500
Cincinnati, OH 45202
DATE
09-18-25



DRAFT

THIS AREA SERVED BY LOCAL BUS ROUTES 24, 37

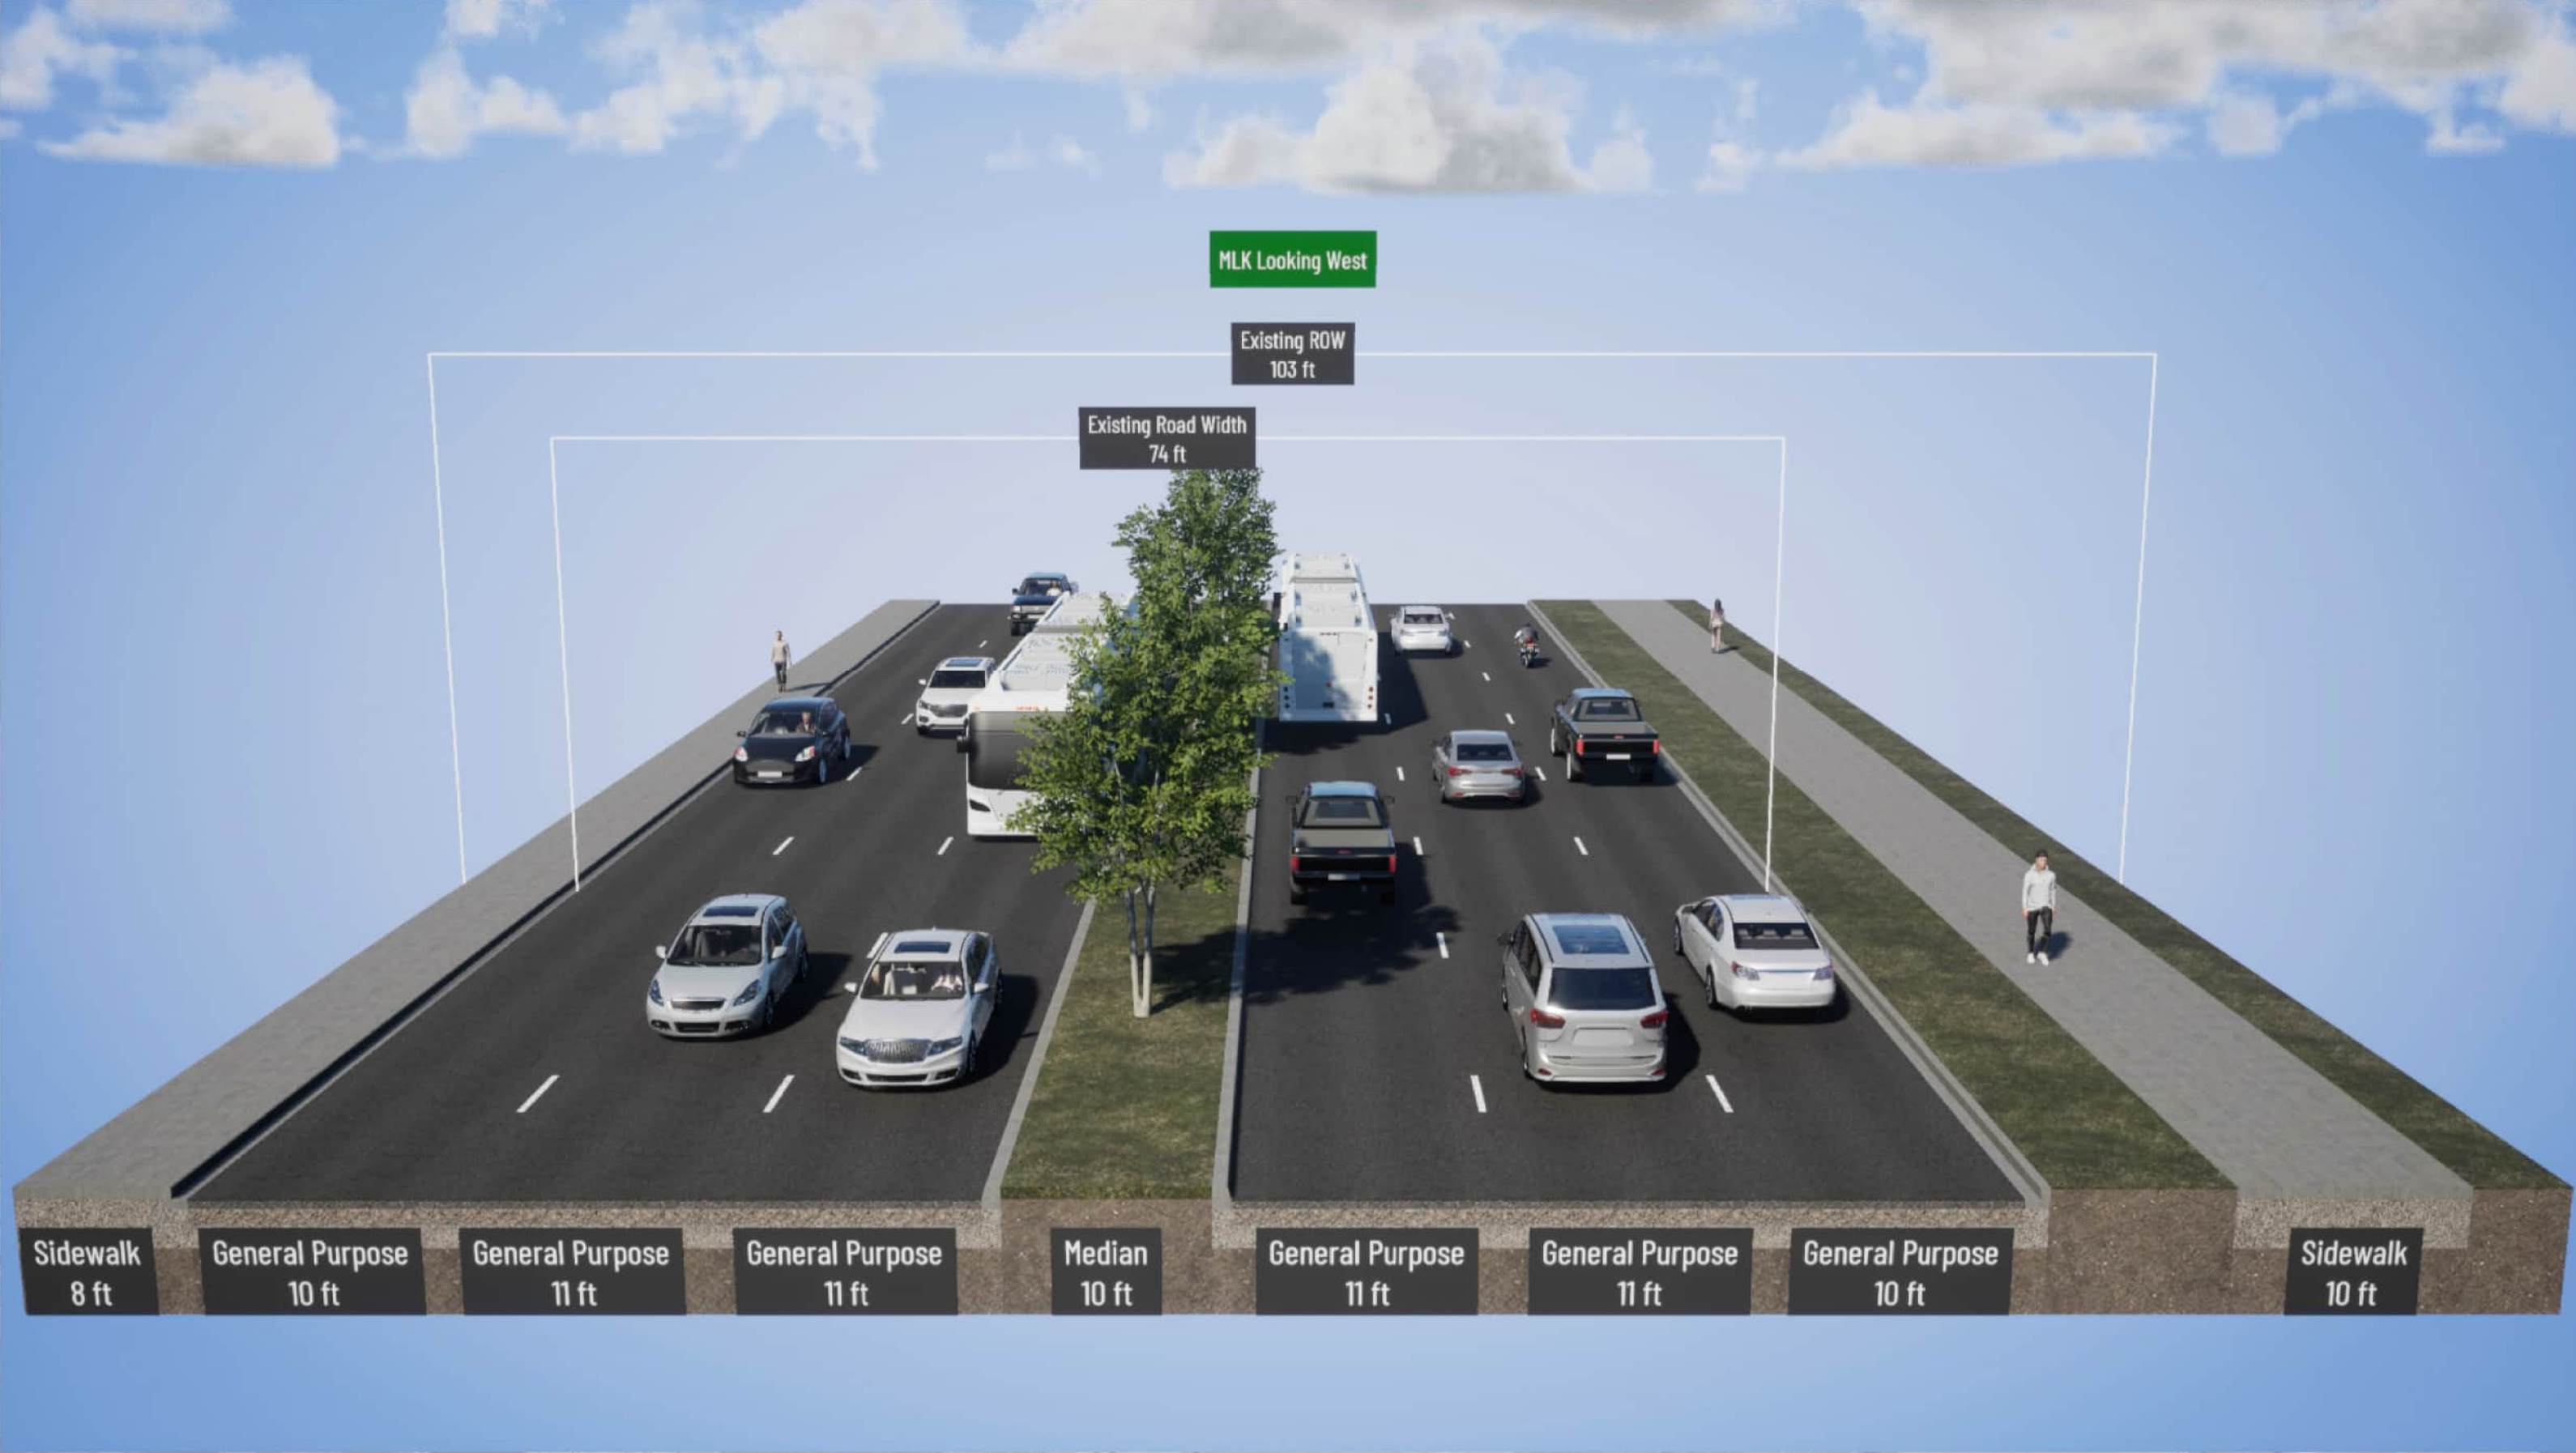

LEGEND:

● EXISTING TRAFFIC SIGNAL

● TREES TO REMAIN

— MIXED TRAFFIC (NO BUS LANES)

— METRO RAPID BRT BUS

CONCEPTUAL PLANS
PROJECT DESIGN IS PRELIMINARY
AND SUBJECT TO CHANGE
DO NOT USE FOR CONSTRUCTION

metro
RAPID

DESIGN AGENCY
wsp
WSP USA, Inc.
312 Elm Street,
Suite 2500
Cincinnati, OH 45202
DATE
09-18-25

MLK ALTERNATE 1
MIXED FLOW EB/WB

HORIZONTAL
SCALE IN FEET
0 40 80



DRAFT

THIS AREA SERVED BY LOCAL BUS ROUTES 24, 37

LEGEND:

EXISTING TRAFFIC SIGNAL

TREES TO REMAIN

MIXED TRAFFIC (NO BUS LANES)
CENTER BUS LANES

METRO RAPID BRT BUS

CONCEPTUAL PLANS
PROJECT DESIGN IS PRELIMINARY
AND SUBJECT TO CHANGE
DO NOT USE FOR CONSTRUCTION


metro RAPID



WSP USA, Inc.
312 Elm Street,
Suite 2500
Cincinnati, OH 45202

DATE:
09-18-25

MLK ALTERNATE 2
EB MIXED FLOW/WB DEDICATED BRT IN EXISTING LANE

HORIZONTAL
SCALE IN FEET
0 40 80

 


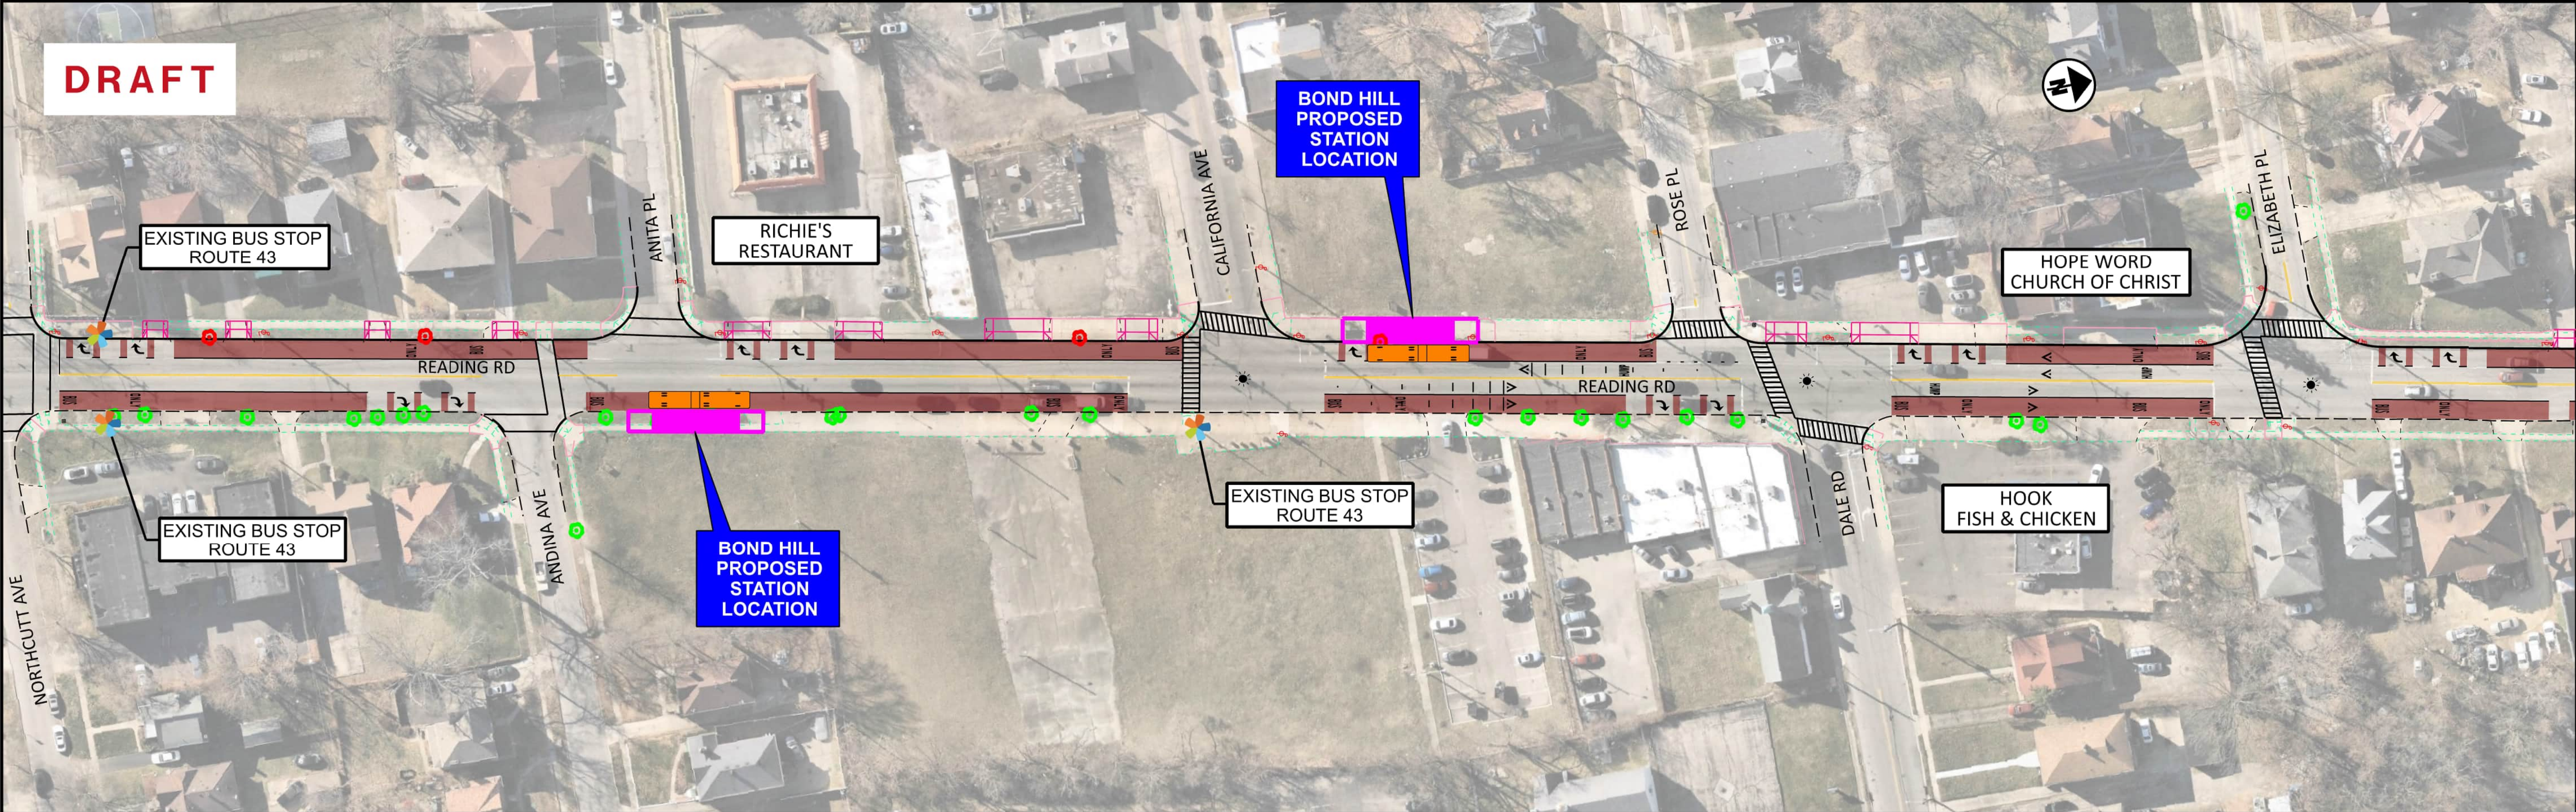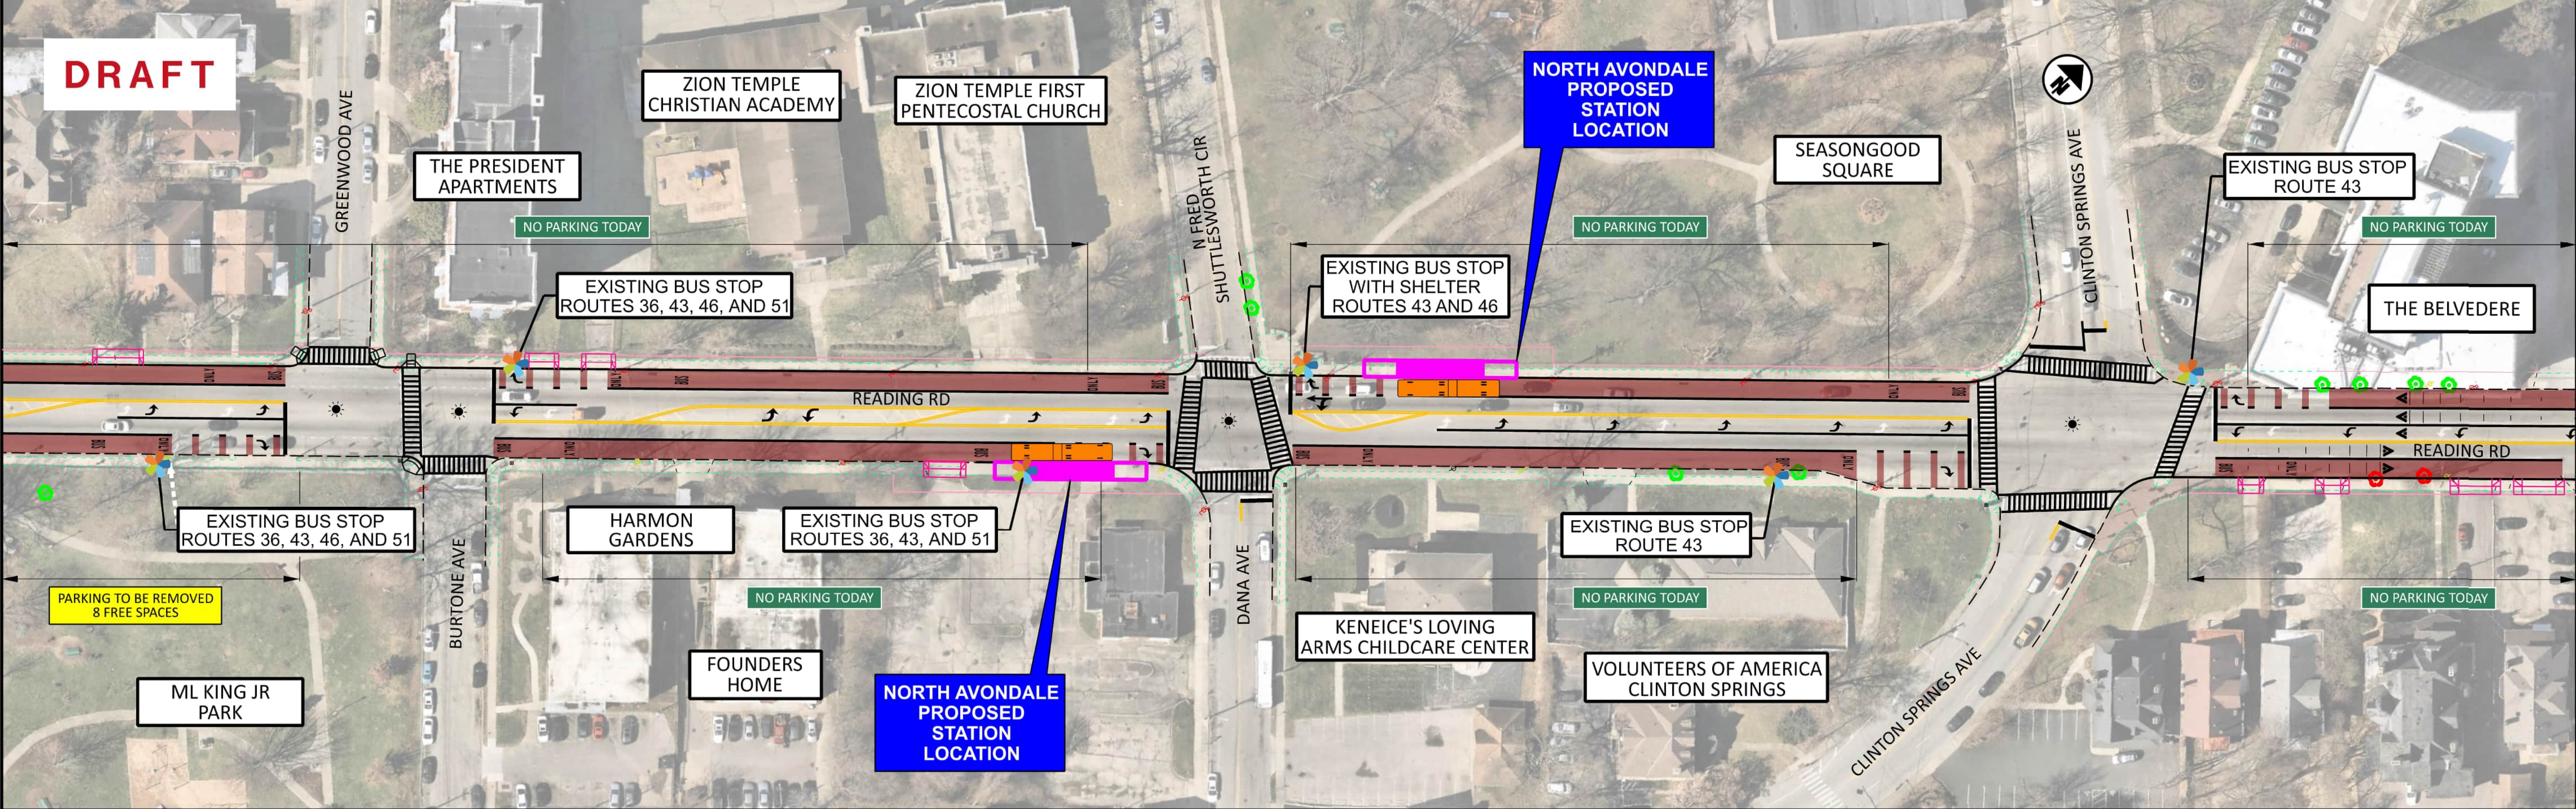

- LEGEND:**
- TREES REMOVED
 - TREES TO REMAIN
 - PROPOSED STATION AREA
 - METRO RAPID BRT BUS
 - EXISTING TRAFFIC SIGNAL

CONCEPTUAL PLANS
PROJECT DESIGN IS PRELIMINARY
AND SUBJECT TO CHANGE
DO NOT USE FOR CONSTRUCTION




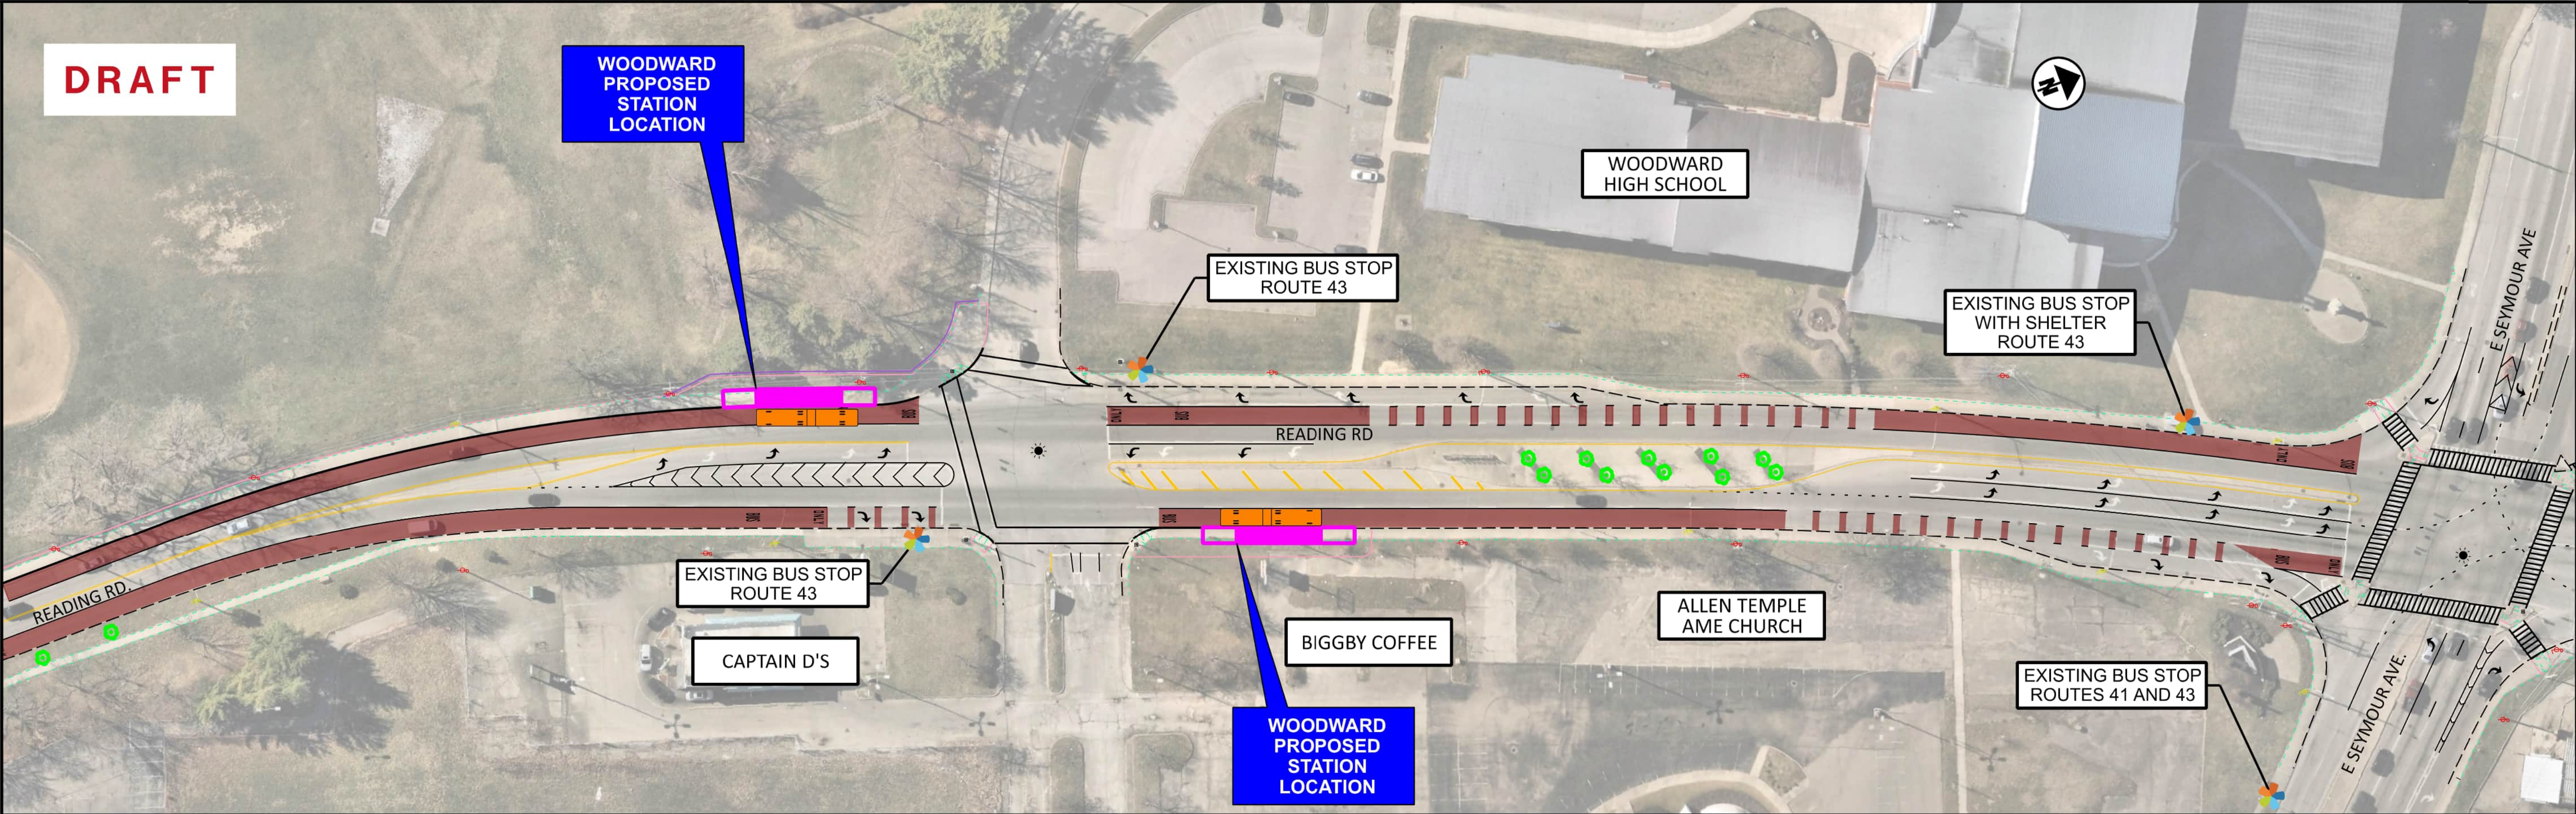

WOODWARD STATION

HORIZONTAL SCALE IN FEET

0 25 50 100

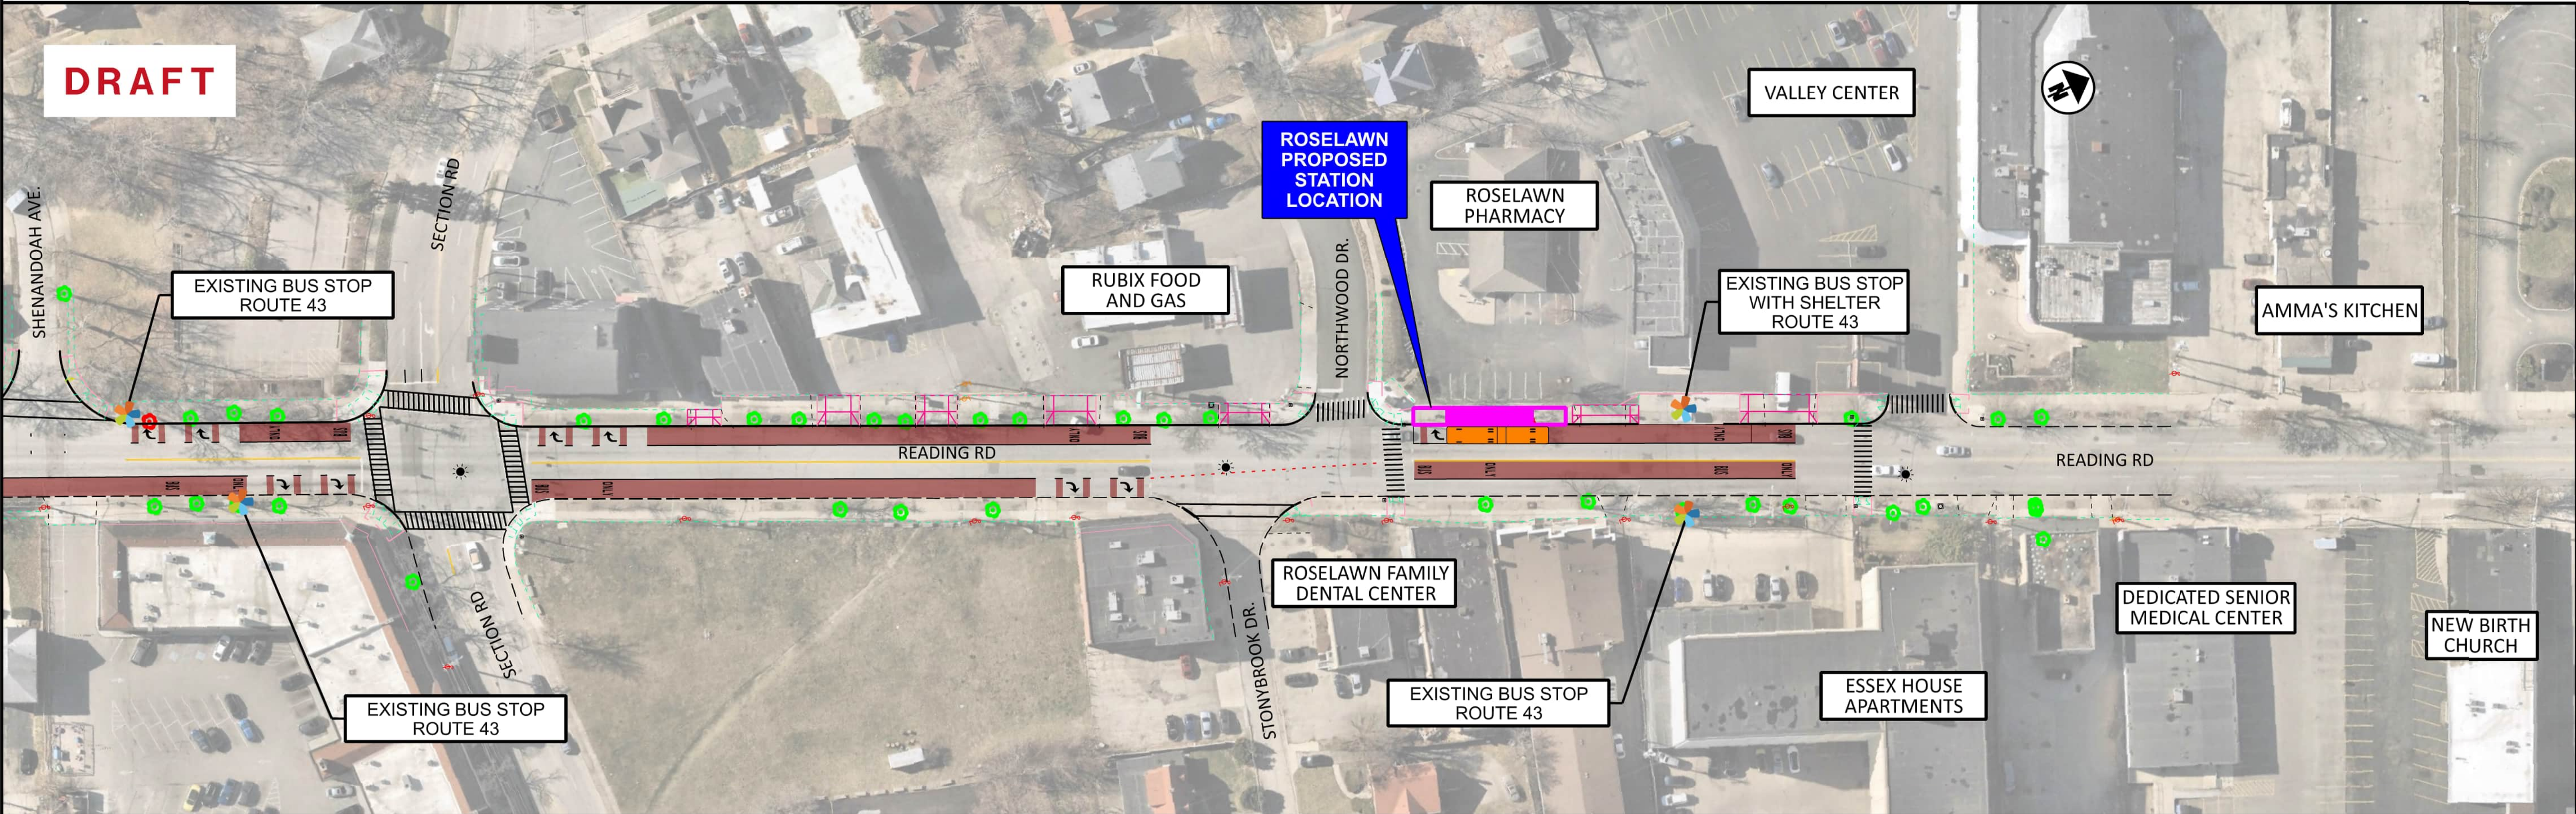

ROSELAWN STATION

LEGEND:

	TREES REMOVED		PROPOSED STATION AREA		EXISTING TRAFFIC SIGNAL
	TREES TO REMAIN		METRO RAPID BRT BUS		

CONCEPTUAL PLANS

PROJECT DESIGN IS PRELIMINARY AND SUBJECT TO CHANGE
DO NOT USE FOR CONSTRUCTION

DESIGN AGENCY

WSP USA, Inc.
312 Elm Street,
Suite 2500
Cincinnati, OH 45202

DATE

09-18-25